
insight design
1900 N. Bayshore Drive - #204-A
Miami, Florida
3 3 1 3 2
305.545.4964

SUITE OCCUPANCY	
01	SEATING AREA
03	PRIVATE OFFICES
28	WORKSTATIONS
01	MEETING ROOM
01	EMPLOYEE LOUNGE
01	COPY STORAGE

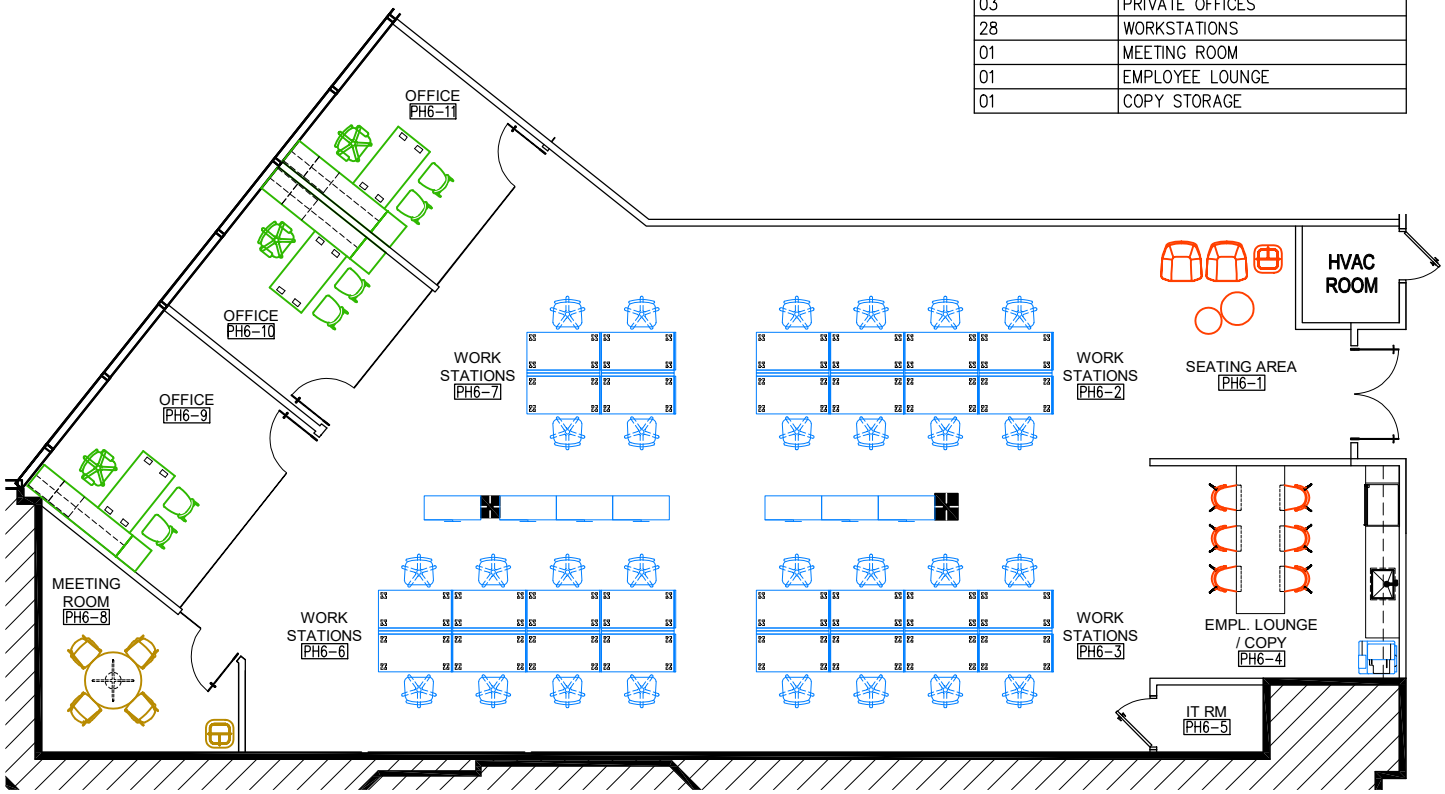

1515 S. FEDERAL HIGHWAY

4TH FLOOR PH6 / PROPOSED SPACE PLAN

PROJECT NO:	2210-22
DRAWN BY:	G.A.
DATE:	09/28/2026
SCALE:	N.T.S.
SHEET NO:	SK-5

© 2026 Insight Design, Inc.